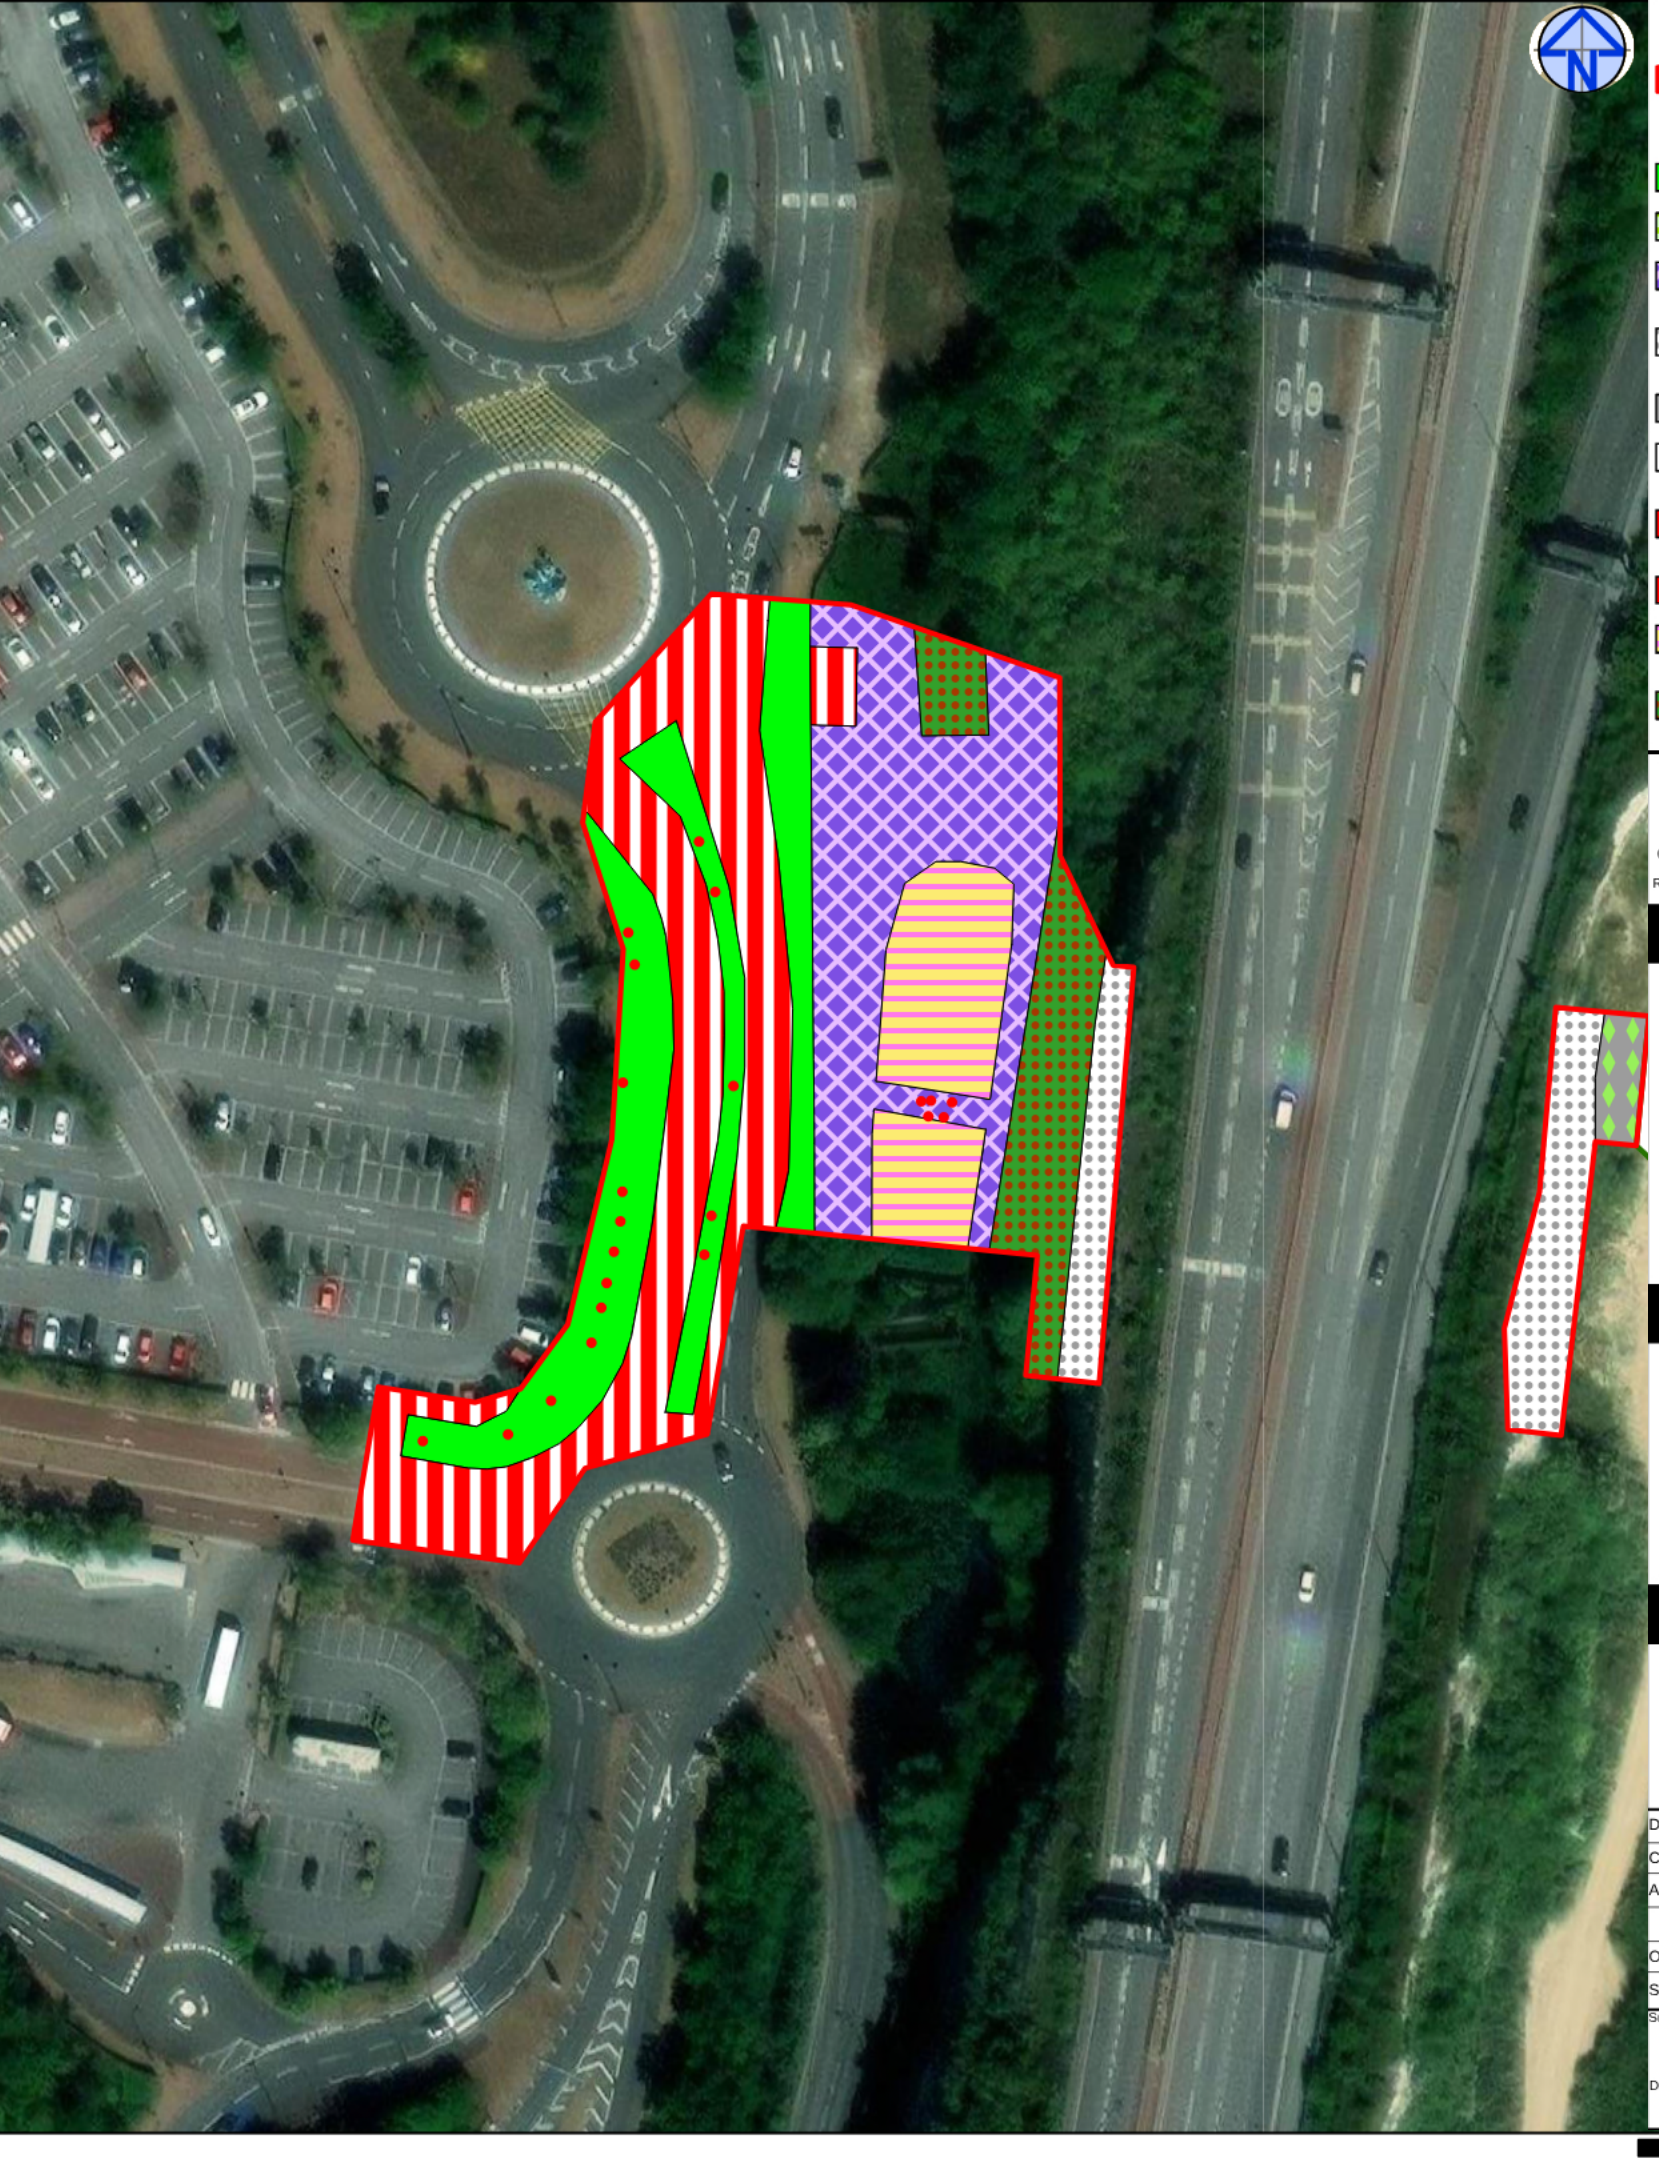

Legend

- Planning boundary
- Urban Tree
- Modified grassland
- Other neutral grassland
- Mixed scrub
- Other inland rock and scree
- Ruderal/Ephemeral
- Bare ground
- Developed land; sealed surface
- Introduced shrub
- Reedbeds
- Other woodland; broadleaved

Rev	Date	Description	Drawn	Check	Approv
01	26/01/24	First Issue	SK	GS	GS

Client

Kent County Council kent.gov.uk

PROJECT:
Bean Tunnel, Kent

Site
Bean Tunnel

Client
Kent County Council

ARCADIS Design & Consultancy for natural and built assets

Registered office:
Arcadis House
34 York Way,
London
N1 9AB

Coordinating office:
2 Glass Wharf
Temple Quay
Bristol
BS2 0FR

www.arcadis.com

TITLE:

Figure 1
Baseline BNG Habitats
Page 1

Drawn	S.KENDRAY	Date 26JAN24	Signed
Checked		Date 26JAN24	Signed
Approved		Date 26JAN24	Signed
Original Size:	A3	Grid:	OS
Suitability Code:	S2	Project Number:	30193392

Suitability Description:

Drawing Number:

Revision: 01

0 12.5 25 Metres